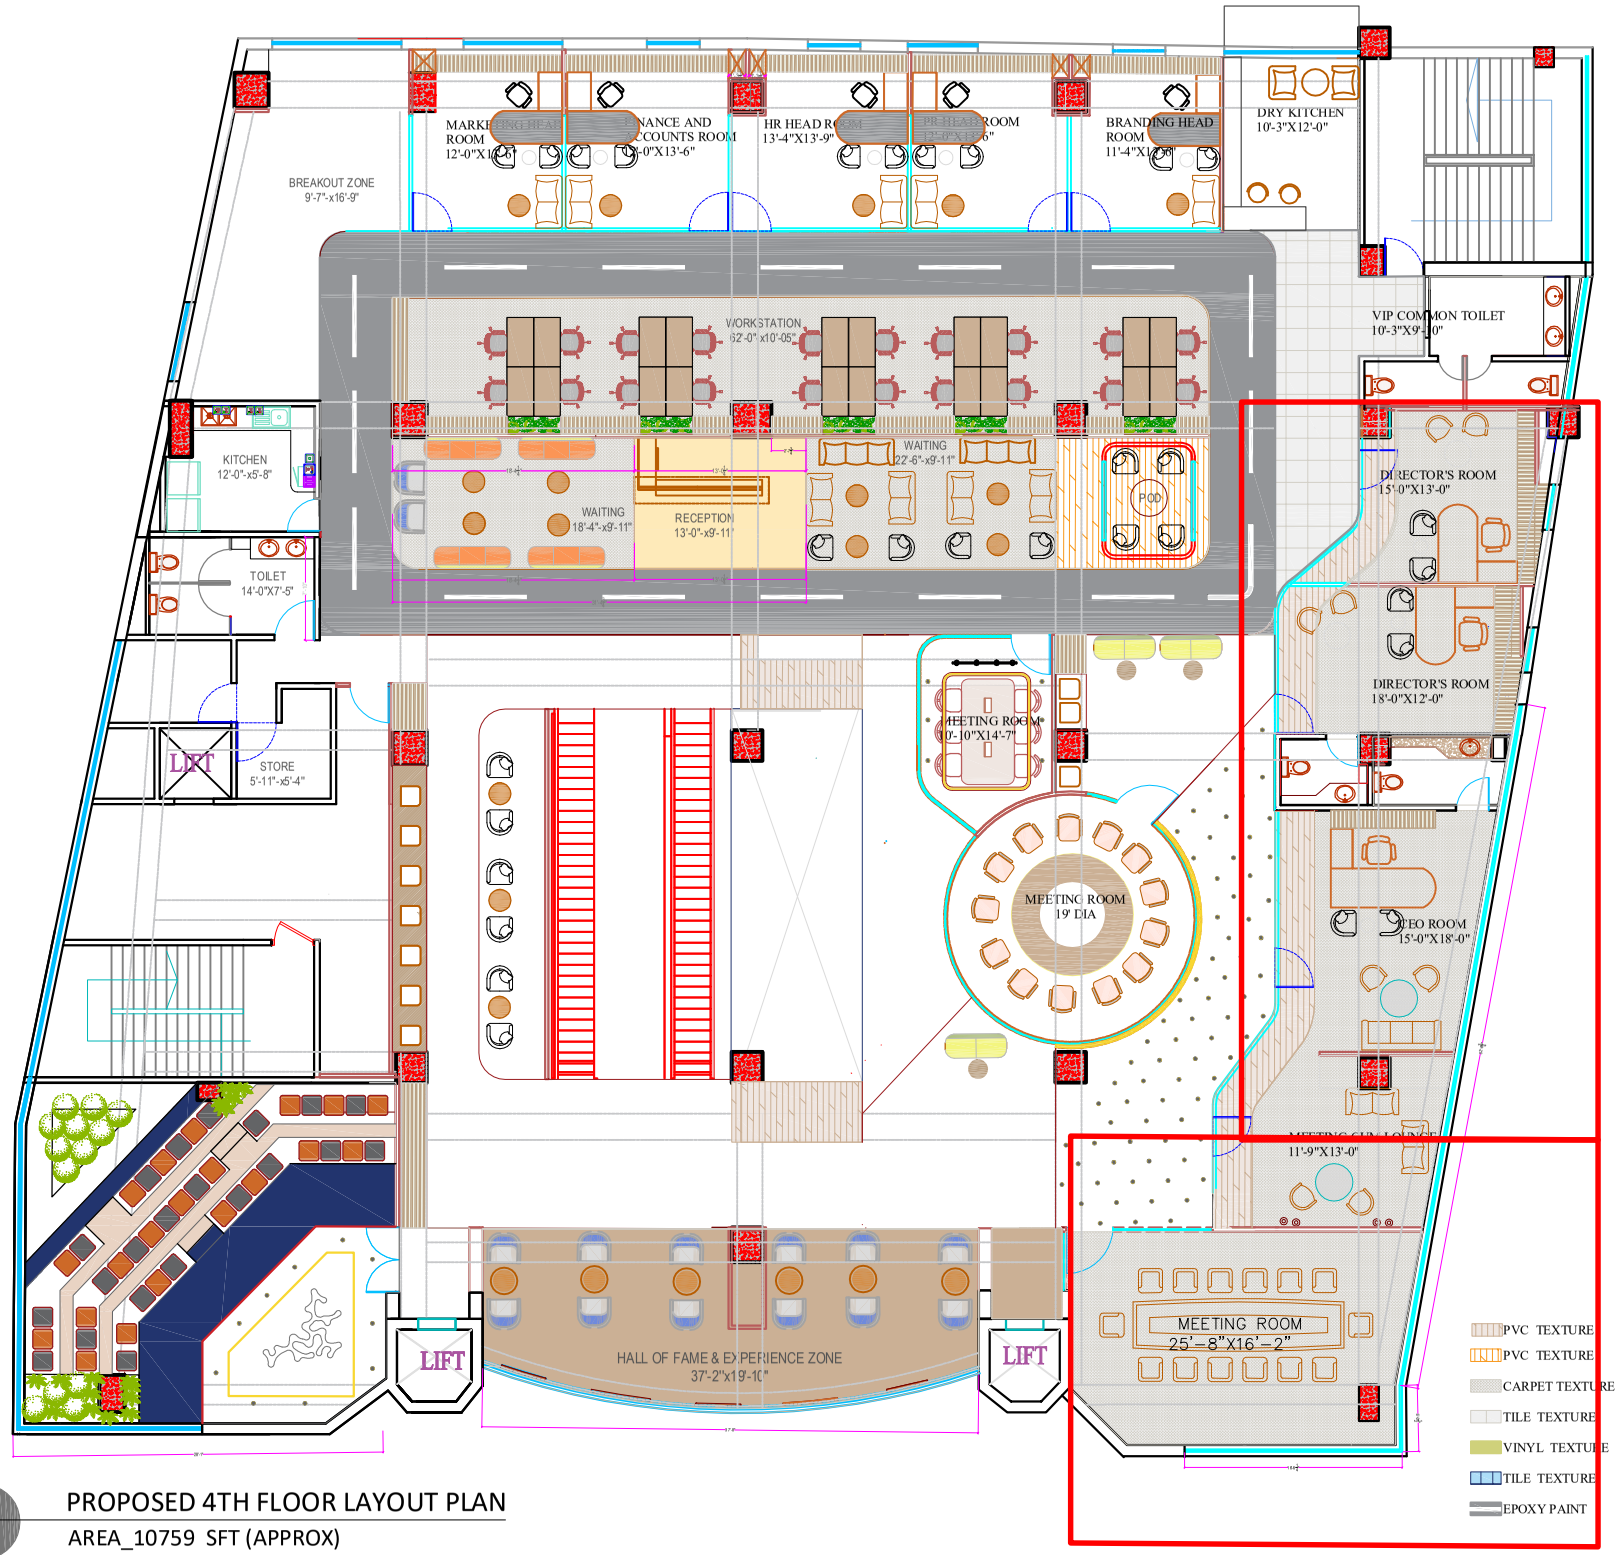

SOUTH PART

PROPOSED 4TH FLOOR LAYOUT PLAN
AREA_10759 SFT (APPROX)

WEST SIDE

PROJECT:	LOCATION	OWNER	CONSULTANT	ARCHITECT	DRAWING TITLE:	DWG BY:	REVISED:	
DAFFODIL	DHANMONDI	DIU	DOT 5 Interior · Exterior · Architectural ISO 9001-2015 ECO AKHTER LAKE VIEW, HH BA-117/2. FLOOR-7 FLAT-7/A, SOUTH BADDA cell: 01615553685 # tel: 9840456 e-mail: dot5vrb@gmail.com visit us: www.dot5.com.bd ; facebook/dot5pvt1ltd	SHEHNEEN TABASSUM	PROPOSED FINAL FURNITURE LAYOUT OF DIU PLAN	SHEHNEEN TABASSUM	12	DATE: 15-01-2024 PAGE:01